STORY CONSTRUCTION

ADDENDUM NO.1

WRC Dispatch Garage Roof Replacement and Birches Tuckpointing
Woodward, Iowa

Date: October 30, 2026
RFP: 956800-01
Project: 9568.00 WRC Dispatch Garage Roof Replacement and Birches Tuckpointing

CLARIFICATION:

- The checklist and pictures were uploaded later to the RFP but not as part of an addendum. The checklist will need to be filled out and submitted with your RFP proposal.

QUESTIONS AND ANSWERS FROM THE PRE-PROPOSAL MEETING:

Q1) Is a structural engineer needed for this project to review lintels?
A1) This decision is up to the designer and should be specified in the design services checklist attached to the proposal.

Q2) Is there insulation above the roof deck?
A2) This is not known. Per the hazardous materials report it appears that there is a 2" layer, but this will need to be reviewed during design. There is batt insulation below the roof deck.

Q3) Does the west wall of the Dispatch Garage need to be included in the tuckpointing project?
A3) Nothing will be added to the design scope at this time.

Q4) Are original design documents available for the Dispatch Garage roof?
A4) We have some drawings that may be from the original construction, but all information would need to be verified by the designer.

Q5) What is the composition of the Dispatch Garage roof deck?
A5) Please see attached detail included in addendum from the drawings we have, but the information will need to be verified by the designer.

ATTACHMENTS:

1. Attendees to pre-proposal meeting on 10/22/2026 at the Woodward Resource Center.
2. Additional Dispatch Garage photos.
3. Dispatch Garage Detail.
4. Map showing location of buildings on campus.
5. Limited Hazardous Building Materials Survey prepared by Atlas Technical Consultants LLC.

END OF ADDENDUM

WRC Dispatch Garage Roof & Birches Tuckpointing
Pre-Proposal Meeting

October 22, STORY CONSTRUCTION

Sign-in Sheet

Name	Company	Email Address	Telephone
Sam Vorrie	Story Construction Co.	sam.vorrie@storycon.com	515-291-4483
Jennifer Kleene	DAS	jennifer.kleene@das.iowa.gov	515-725-0454
Edward Matt	GENESIS Design	ematt@gendsn.com	515-440-1681
Jacob Borel	Kezlo	jborel@kezlo.com	641-525-5102
Sonia Trujillo	Kezlo	Strujillo@kezlo.com	641 3907138
KENT LUTZ	CMBA ARCHITECTS	lutz.kc@cmbaarchitects.com	(515) 244-2111
Curtis Ehler	Studio Melee	Virtual Participant	
	Origin Group	" "	
Mindy Aust	MA Architecture	" "	
Lena	Horizon Architecture	" "	
Ryan	10 Fold	" "	

Additional Dispatch Garage Photos












Dispatch Garage Detail

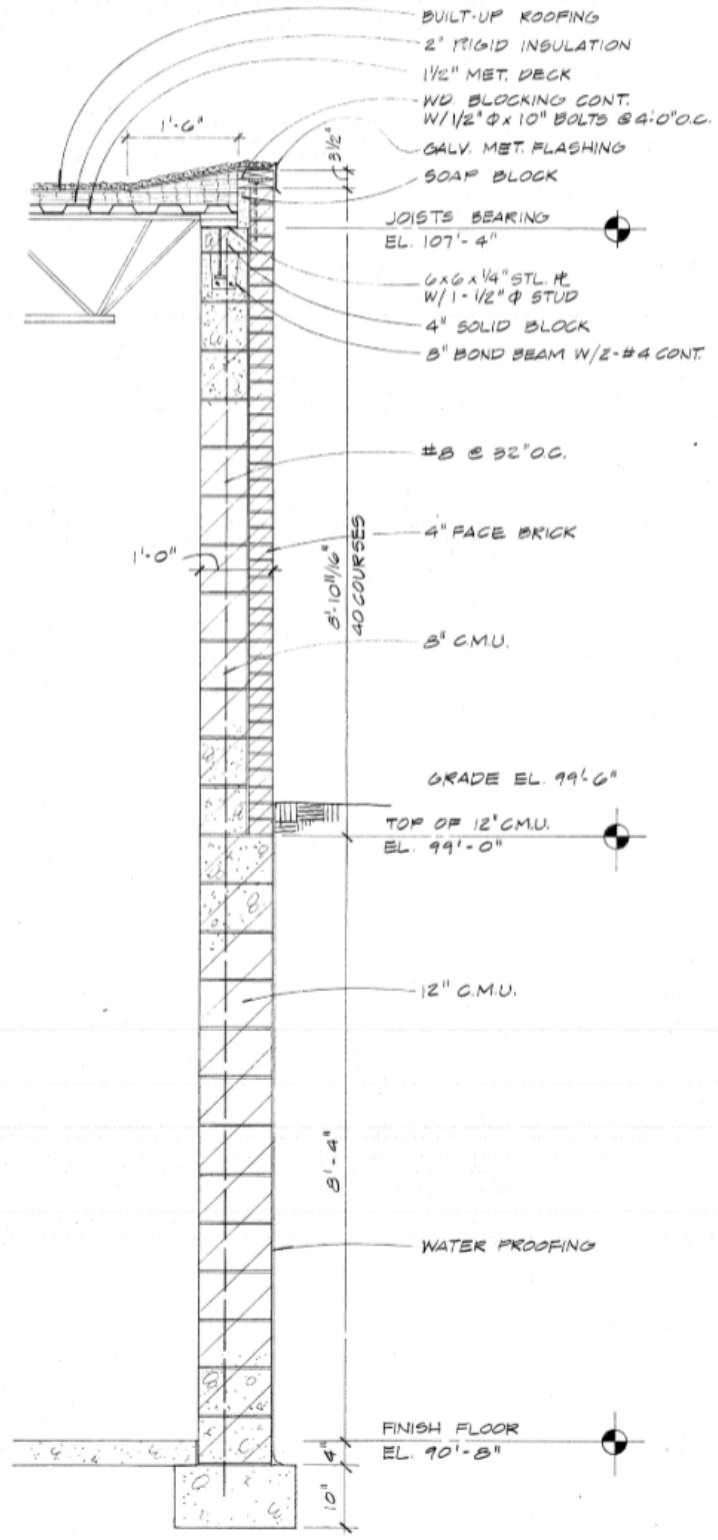

SECTION

SCALE: 3/4" = 1'-0"

1
A1-25


Birches Building
Dispatch Garage
334th St
Ash Ave
Ash Ave
Cedar St
Cedar St
Cedar St
Cedar St
Cedar St
N Ave
N Ave
Iowa dept of social services
333rd St
333rd St
Blue St
Cherry Ln

Limited Asbestos Survey Report

PREPARED FOR:

Mr. Elijah Ralston
Story Construction
2810 Wakefield Circle
Ames, Iowa 50010

PROJECT LOCATION:

Dispatch Garage
Woodward Resource Center
Woodward, Iowa

Project Date: August 25, 2023

Report Date: September 4, 2023

Atlas Project ID: 204BS06223

PREPARED BY:

Atlas Technical Consultants
4503 East 50th Street, Suite 800
Des Moines, IA 50317

September 4, 2023

IDAS Owner's Representative
Ms. Jennifer Kleene
Jennifer.Kleene@iowa.gov

Story Construction
Mr. Elijah Ralston
2810 Wakefield Circle
Ames, Iowa 50010

Subject: **Limited Asbestos Survey Report**
Woodward Resource Center
Dispatch Garage
Woodward, Iowa
Atlas Project No.: 204BS06223

Dear Ms. Kleene:

Atlas Technical Consultants (Atlas) is pleased to submit this report for the results of the limited asbestos survey conducted on August 25, 2023 at the Dispatch Garage at the Woodward Resource Center, Woodward, Iowa. The testing was conducted to identify the possible presence of asbestos containing materials that may be impacted by planned renovation activities in the Dispatch Garage associated with the WRC Decentralization – Phase 2 (#9279.20) and Fire Alarm – Phase 1 (#9294) Projects.

1.0 *Limited Asbestos Inspection*

Mr. Eric Brown of Atlas conducted an inspection and testing to identify the presence of asbestos containing materials (ACMs) that may be impacted by planned renovation activities. The inspection was limited to accessible surfaces / areas in the Dispatch Garage that may be impacted by renovation activities associated with the WRC Decentralization – Phase 2 (#9279.20) and Fire Alarm – Phase 1 (#9294) Projects.

Mr. Brown's State of Iowa Asbestos Inspector license number is #23-9474. Staff certifications are provided in Attachment A. Atlas' asbestos inspection was performed in general accordance with the sampling protocols as outlined in AHERA, 40 Code of Federal Regulations (CFR) 763. Approximate quantities of visible and accessible suspect materials were estimated by field measurements.

Laboratory Analytical Method

Bulk samples were collected from suspect asbestos containing building materials by assessing the condition of the material and removing a small piece that was then placed into a sample bag, sealed and uniquely labeled. The samples were submitted to EMSL

Analytical Inc. (EMSL) Laboratory in Cinnaminson, New Jersey for analysis using Polarized Light Microscopy (PLM) in accordance with the United States Environmental Protection Agency (EPA) "Method for the Determination of Asbestos in Bulk Building Materials" (EPA/600/R-93/116, July 1993). The laboratory is registered as an American Industrial Hygiene Association (AIHA)-accredited laboratory and participates in the National Voluntary Lab Accreditation Participation (NVLAP) (Lab #101048-0).

Asbestos Results

Atlas submitted twenty-one-(21) bulk samples of suspect asbestos containing materials for laboratory analysis. A summary of the analytical results is provided in Table 1 below. Copies of laboratory analytical reports and chain-of-custody are provided in Attachment B.

Asbestos-Containing Materials (>1% Asbestos)

The US EPA defines an asbestos containing material as a material containing >1% asbestos. If asbestos containing materials will be disturbed as part of renovation or demolition activities, they must be abated by a State of Iowa certified asbestos abatement contractor prior to disturbance. The following ACMs were identified:

Table 1. Asbestos Containing Materials (>1%)				
Sample No.	**Homogenous Material**	**Location**	**Asbestos Content per Layer**	**Estimated Quantity**
No asbestos containing materials were identified				

The following table lists the suspect materials sampled that were determined not to contain asbestos.

Table 2. Non-Asbestos Containing Materials Sampled			
Sample No.	**Homogenous Material**	**Location**	**Asbestos Content per Layer**
WG-1	Light Gray Expansion Joint	Exterior	ND
WG-2	Tan Mastic	Exterior	ND
WG-3	White Caulk	Exterior	ND
WG-4	Gray Caulk	Exterior	ND
WG-5	Brick Mortar	Exterior	ND
WG-6	CMU Mortar	Interior	ND
WG-7	Concrete Patch	Wash Bay Dividing Wall	ND
WG-8	Duct Wrap	Ductwork	ND
WG-9	TSI 1”	Interior	ND
WG-10	TSI Ceiling Ductwork	Above Offices	ND
WG-11	Vibration Damper	Above Offices	ND
WG-12	TSI inside Ductwork	Above Offices	ND
WG-13	Drywall Mud	Offices	ND
WG-14	Drywall Mud	Offices	ND
WG-15	Drywall Tape	Offices	ND
WG-16	Drywall Mud	Offices	ND
WG-17	Drywall	Offices	ND
WG-18	Roof Insulation 2”	Roof	ND
WG-19	Vinyl Flooring	Offices	ND
WG-20	Vinyl Flooring	Offices	ND
WG-21	Textured Paint	Offices	ND

Quantities of ACM are estimations and should be verified by contractors in the field. Contractors should use caution during construction-related activities as concealed asbestos-containing materials that were not previously accessible may be encountered. If materials not sampled during this investigation are later discovered, they should be sampled and confirmed if they contain regulated quantities of asbestos by PLM analysis.

If so confirmed, they will require removal and disposal in accordance with federal, state and local regulations, prior to disturbance. Work activities involving exposure to asbestos-containing materials requires personnel training, monitoring and accreditations.

2.0 *Conclusions*

Based upon the findings of the August 25, 2023 inspection, ***asbestos was not identified*** in the suspect materials sampled.

3.0 Limitations

Atlas' survey was limited to the observation, minimal destructive sampling and analysis of suspect ACMs associated with planned renovation activities. Atlas did not collect samples from areas that were inaccessible / could not be safely accessed or that were outside the scope of this limited inspection.

Contractors should use caution during construction-related activities as concealed ACMs that were not previously identified may be encountered. If materials not sampled during this investigation are later identified to contain regulated quantities of asbestos, then they should be removed and disposed in accordance with federal, state and local regulations, prior to disturbance. Abatement of ACMs must be performed by a licensed abatement contractor.

This report should not be utilized as a bidding document or as a project specification document since it does not have all the components required to serve an as Asbestos Abatement Project Design document or an Abatement Work Plan.

The opinions presented within this report apply to the site conditions existing at the time of Atlas's investigation and interpretation of current regulations pertaining to ACMs. All applicable federal, state and local regulations should always be verified prior to any work that will disturb materials potentially containing regulated quantities of asbestos.

If you have any questions regarding this report or require further clarification, please contact our office at (402) 697-9747.

Sincerely,

ATLAS TECHNICAL CONSULTANTS, LLC

Prepared By:



Eric Brown, MS
Environmental Scientist
IA Asbestos Inspector # (23-9474)

Reviewed By:



Steve Hudson, MS, CIH, CIEC
Sr. Project Manager

Attachments:

- Attachment A: Certifications / Licenses
- Attachment B: Asbestos Analytical Results and Chain-of-Custody
- Attachment C: Photo Log
- Attachment D: Sample Location Sketch

APPENDIX A

CERTIFICATIONS / LICENSES

ERIC BROWN

DOB: 05-07-1970

Issued: 02-08-2023



This person is licensed to perform asbestos work in the State of Iowa. ID card is intended for official use only and must be present on jobsite.

License Type	Number	Expires
INSPECTOR	23-9474	02-08-2024

DIVISION OF IOWA LABOR

Asbestos

Larry Johnson, Jr.
Labor Commissioner



Midwest Training Institute

"A Higher Standard of Training"

An ATC Company

This is to **certifies that**

Eric Brown

has completed the requisite training for asbestos accreditation under TSCA Title II, 15 U.S.C. 2646 and the State of Nebraska Asbestos Regulations and passed the associated examination with a score of 70% or better.

EPA AHERA/Nebraska Asbestos Inspector Refresher Course

Course Location:
Des Moines, IA

Midwest Training Institute, Inc.
11117 Mockingbird Drive
Omaha, NE 68137
(402) 505-2940
(402) 515-0585
www.midwesttrainingsite.com

Instructor

Course Date:	**02/08/2023**
Examination Date:	**02/08/2023**
Expiration Date:	**02/08/2024**
Certificate #	**MTITB6129 IR**
Course Length	**4 Hours**

APPENDIX B

ASBESTOS ANALYTICAL RESULTS & CHAIN OF CUSTODY

EMSL Analytical, Inc.
200 Route 130 North Cinnaminson, NJ 08077
Tel/Fax: (800) 220-3675 / (856) 786-5974
http://www.EMSL.com / cinnasblab@EMSL.com

EMSL Order: 042321269
Customer ID: ATC55
Customer PO:
Project ID:

Attention: Tim Jacobsen
Atlas Technical
11117 Mockingbird Drive
Omaha, NE 68137

Phone: (402) 320-8396
Fax: (402) 597-8532
Received Date: 08/28/2023 9:00 AM
Analysis Date: 08/30/2023
Collected Date: 08/25/2023

Project: WRC - Dispatch Garage / 204BS06223

Test Report: Asbestos Analysis of Bulk Materials via AHERA Method 40CFR 763 Subpart E Appendix E supplemented with EPA 600/R-93/116 using Polarized Light Microscopy

			Non-Asbestos		Asbestos
Sample	**Description**	**Appearance**	**% Fibrous**	**% Non-Fibrous**	**% Type**
DG-1 *042321269-0001*	Exterior - Light Gray Expansion Joint	Gray Non-Fibrous Homogeneous		100% Non-fibrous (Other)	None Detected
DG-2 *042321269-0002*	Exterior - Tan Mastic	Tan Non-Fibrous Homogeneous		100% Non-fibrous (Other)	None Detected
DG-3 *042321269-0003*	Exterior - White Caulk	White Non-Fibrous Homogeneous		100% Non-fibrous (Other)	None Detected
DG-4 *042321269-0004*	Exterior - Gray Caulk	Gray Non-Fibrous Homogeneous		100% Non-fibrous (Other)	None Detected
DG-5 *042321269-0005*	Exterior - Brick Mortar	Gray Non-Fibrous Homogeneous		100% Non-fibrous (Other)	None Detected
DG-6 *042321269-0006*	Exterior - CMU Mortar	Gray Non-Fibrous Homogeneous		100% Non-fibrous (Other)	None Detected
DG-7 *042321269-0007*	Dividing Wall Wash Bay - Concrete Patch	Gray Non-Fibrous Homogeneous		100% Non-fibrous (Other)	None Detected
DG-8 *042321269-0008*	Dividing Wall Wash Bay - Duct Wrap	White Fibrous Homogeneous	60% Cellulose	40% Non-fibrous (Other)	None Detected
DG-9-Pipe Wrap *042321269-0009* *Result includes a small amount of inseparable attached material*	Dividing Wall Wash Bay - TSI 1" Pipe	Tan/White/Silver Non-Fibrous Homogeneous	45% Cellulose 25% Glass	30% Non-fibrous (Other)	None Detected
DG-9-Pipe Insulation *042321269-0009A*	Dividing Wall Wash Bay - TSI 1" Pipe	Yellow Fibrous Homogeneous	90% Glass	10% Non-fibrous (Other)	None Detected
DG-10 *042321269-0010*	Dividing Wall Wash Bay - TSI Ceiling Ductwork	Gray/Pink Fibrous Homogeneous	90% Glass	10% Non-fibrous (Other)	None Detected
DG-11 *042321269-0011*	2 Dampers - Vibration Damper	Black Fibrous Homogeneous	90% Cellulose	10% Non-fibrous (Other)	None Detected
DG-12 *042321269-0012*	2 Dampers - TSI inside Ceiling Ductwork	Gray/Black Fibrous Homogeneous	90% Glass	10% Non-fibrous (Other)	None Detected
DG-13 *042321269-0013*	2 Dampers - Drywall Mud	White Non-Fibrous Homogeneous		100% Non-fibrous (Other)	None Detected
DG-14 *042321269-0014*	2 Dampers - Drywall Mud	Various Fibrous Homogeneous	5% Cellulose	95% Non-fibrous (Other)	None Detected
DG-15 *042321269-0015*	2 Dampers - Drywall Tape	White Fibrous Homogeneous	80% Cellulose	20% Non-fibrous (Other)	None Detected

Initial report from: 08/30/2023 10:58:59

EMSL Analytical, Inc.
200 Route 130 North Cinnaminson, NJ 08077
Tel/Fax: (800) 220-3675 / (856) 786-5974
http://www.EMSL.com / cinnasblab@EMSL.com

EMSL Order:	042321269
Customer ID:	ATC55
Customer PO:	
Project ID:	

Test Report: Asbestos Analysis of Bulk Materials via AHERA Method 40CFR 763 Subpart E Appendix E supplemented with EPA 600/R-93/116 using Polarized Light Microscopy

			Non-Asbestos		Asbestos
Sample	**Description**	**Appearance**	**% Fibrous**	**% Non-Fibrous**	**% Type**
DG-16 *042321269-0016*	2 Dampers - Drywall Mud	White Non-Fibrous Homogeneous		100% Non-fibrous (Other)	None Detected
DG-17 *042321269-0017*	2 Dampers - Drywall	Brown/White Fibrous Homogeneous	15% Cellulose 3% Glass	82% Non-fibrous (Other)	None Detected
DG-18 *042321269-0018*	2 Dampers - Roof Insulation 2"	Black/Yellow Fibrous Homogeneous	45% Cellulose 15% Glass	40% Non-fibrous (Other)	None Detected
DG-19-Vinyl Flooring *042321269-0019*	2 Dampers - Vinyl Flooring	Tan Non-Fibrous Homogeneous		100% Non-fibrous (Other)	None Detected
DG-19-Mastic *042321269-0019A*	2 Dampers - Mastic	White/Beige Non-Fibrous Homogeneous	2% Cellulose 3% Fibrous (Other)	95% Non-fibrous (Other)	None Detected
DG-20-Vinyl Flooring *042321269-0020*	2 Dampers - Vinyl Flooring	Tan Non-Fibrous Homogeneous		100% Non-fibrous (Other)	None Detected
DG-20-Mastic *042321269-0020A*	2 Dampers - Mastic	White Non-Fibrous Homogeneous		100% Non-fibrous (Other)	None Detected
DG-21 *042321269-0021* *Inseparable paint / coating layer included in analysis*	2 Dampers - Textured Paint	Gray/White Non-Fibrous Heterogeneous		100% Non-fibrous (Other)	None Detected

Analyst(s)

Andrew Borsos (21)
Dave Poitras (3)

Samantha Rundstrom, Laboratory Manager
or Other Approved Signatory

EMSL maintains liability limited to cost of analysis. Interpretation and use of test results are the responsibility of the client. This report relates only to the samples reported above, and may not be reproduced, except in full, without written approval by EMSL. EMSL bears no responsibility for sample collection activities or analytical method limitations. The report reflects the samples as received. Results are generated from the field sampling data (sampling volumes and areas, locations, etc.) provided by the client on the Chain of Custody. Samples are within quality control criteria and met method specifications unless otherwise noted. The above analyses were performed in general compliance with Appendix E to Subpart E of 40 CFR (previously EPA 600/M4-82-020 “Interim Method”) but augmented with procedures outlined in the 1993 (”final”) version of the method. This report must not be used by the client to claim product certification, approval, or endorsement by NVLAP, NIST or any agency of the federal government. Non-friable organically bound materials present a problem matrix and therefore EMSL recommends gravimetric reduction prior to analysis. Unless requested by the client, building materials manufactured with multiple layers (i.e. linoleum, wallboard, etc.) are reported as a single sample. Estimation of uncertainty is available on request.

Samples analyzed by EMSL Analytical, Inc. Cinnaminson, NJ NVLAP Lab Code 101048-0, AIHA LAP, LLC-IHLAP Lab 100194, NJ DEP 03036, PA ID# 68-00367, LA #04127

Initial report from: 08/30/2023 10:58:59

OrderID: 042321269

EMSL ANALYTICAL, INC.
LABORATORY • PRODUCTS • TRAINING

Asbestos Chain of Custody (Air, Bulk, Soil)

EMSL Order Number / Lab Use Only: 042321269

EMSL Analytical, Inc.
200 Route 130 North
Cinnaminson, NJ 08077
PHONE: 1-800-220-3675
EMAIL: c@emsl.com

If Bill-To is the same as Report-To leave this section blank. Third-party billing requires written authorization.

Customer Information		Billing Information	
Customer ID:		Billing ID:	
Company Name:	Atlas Technical	Company Name:	Atlas Technical
Contact Name:		Billing Contact:	
Street Address:	11117 Mockingbird Drive	Street Address:	11117 Mockingbird Drive
City, State, Zip:	Omaha NE 6813 Country: US	City, State, Zip:	Omaha NE 68137 Country: US
Phone:	402-697-9747	Phone:	402-697-9747
Email(s) for Report:		Email(s) for Invoice:	

Project Information

Project Name/No:	WRC DISPATCH GARAGE 204B506223	Purchase Order:	
EMSL LIMS Project ID: (If applicable, EMSL will provide)		US State where samples collected:	IA
State of Connecticut (CT) must select project location:	☐ Commercial (Taxable) ☐ Residential (Non-Taxable)		
Sampled By Name:	ERIC BROWN	Sampled By Signature:	Eric Brown
No. of Samples in Shipment	21		

Turn-Around-Time (TAT)

☐ 3 Hour ☐ 4-4.5 Hour ☐ 6 Hour ☐ 24 Hour ☐ 32 Hour ☒ 48 Hour ☐ 72 Hour ☐ 96 Hour ☐ 1 Week ☐ 2 Week

TEM Air 3-6 Hour, please call ahead to schedule. 32 Hour TAT available for select tests only; samples must be submitted by 11:30 am.

Test Selection

PCM Air
- ☐ NIOSH 7400
- ☐ NIOSH 7400 w/ 8hr. TWA

PLM - Bulk (reporting limit)
- ☒ PLM EPA 600/R-93/116 (<1%)
- ☐ PLM EPA NOB (<1%)
- ☐ POINT COUNT
  - ☐ 400 (<0.25%) ☐ 1,000 (<0.1%)
- POINT COUNT w/ GRAVIMETRIC
  - ☐ 400 (<0.25%) ☐ 1,000 (<0.1%)
- ☐ NIOSH 9002 (<1%)
- ☐ NYS 198.1 (Friable - NY)
- ☐ NYS 198.6 NOB (Non-Friable - NY)
- ☐ NYS 198.8 (Vermiculite SM-V)

TEM - Air
- ☐ AHERA 40 CFR, Part 763
- ☐ NIOSH 7402
- ☐ EPA Level II
- ☐ ISO 10312*

TEM - Bulk
- ☐ TEM EPA NOB
- ☐ NYS NOB 198.4 (Non-Friable-NY)
- ☐ TEM EPA 600/R-93/116 w Milling Prep (0.1%)

Other Test (please specify)

TEM - Settled Dust
- ☐ Microvac - ASTM D5755
- ☐ Wipe - ASTM D6480
- ☐ Qualitative via Filtration Prep
- ☐ Qualitative via Drop Mount Prep

Soil - Rock - Vermiculite (reporting limit)*
- ☐ PLM EPA 600/R-93/116 with milling prep (<0.25%)
- ☐ PLM EPA 600/R-93/116 with milling prep (<0.1%)
- ☐ TEM EPA 600/R-93/116 with milling prep (<0.1%)
- ☐ TEM Qualitative via Filtration Prep
- ☐ TEM Qualitative via Drop Mount Prep

*Please call with your project-specific requirements.

☐ Positive Stop - Clearly Identified Homogeneous Areas (HA) | Filter Pore Size (Air Samples) ☐ 0.8um ☐ 0.45um

Sample Number	Sample Location / Description	Volume, Area or Homogeneous Area	Date / Time Sampled (Air Monitoring Only)
DG-1	LIGHT GRAY EXPANSION JOINT	EXTERIOR	8/25/2023
DG-2	TAN MASTIC	"	
DG-3	WHITE CAULK	"	
DG-4	GRAY CAULK	"	
DG-5	BRICK MORTAR	"	
DG-6	CMU MORTAR		
DG-7	CONCRETE PATCH	DIVIDING WALL WASH BAY	
DG-8	DUCT WRAP		

Special Instructions and/or Regulatory Requirements (Sample Specifications, Processing Methods, Limits of Detection, etc.)

Method of Shipment:		Sample Condition Upon Receipt:	
Relinquished by: Eric Brown	Date/Time: 8/25/2023 16:00	Received by: EFX	Date/Time: 8/28/23
Relinquished by:	Date/Time:	Received by:	Date/Time

Controlled Document - COC-05 Asbestos R15 4/23/2021

☐ AGREE TO ELECTRONIC SIGNATURE (By checking, I consent to signing this Chain of Custody document by electronic signature.)

EMSL Analytical, Inc.'s Laboratory Terms and Conditions are incorporated into this Chain of Custody by reference in their entirety. Submission of samples to EMSL Analytical, Inc. constitutes acceptance and acknowledgment of all terms and conditions by Customer.

RECEIVED EMSL CINNAMINSON, N.J. 2023 AUG 28 P 12:01

21

Page 1 of 2

OrderID: 042321269

EMSL ANALYTICAL, INC.
LABORATORY • PRODUCTS • TRAINING

Asbestos Chain of Custody (Air, Bulk, Soil)

EMSL Order Number / Lab Use Only

042321269

EMSL Analytical, Inc.
200 Route 130 North
Cinnaminson, NJ 08077
PHONE: 1-800-220-3675
EMAIL: c@emsl.com

Additional Pages of the Chain of Custody are only necessary if needed for additional sample information

Special Instructions and/or Regulatory Requirements (Sample Specifications, Processing Methods, Limits of Detection, etc.)

Sample Number	Sample Location / Description	Volume, Area or Homogeneous Area	Date / Time Sampled (Air Monitoring Only)
DG-9	TSI 1" PIPE		8/25/2023
DG-10	TSI CEILING DUCTWORK		
DG-11	VIBRATION DAMPER	2 DAMPERS	
DG-12	TSI INSIDE CEILING DUCT WORK		
DG-13	DRYWALL MUD		
DG-14	DRYWALL MUD		
DG-15	DRYWALL TAPE		
DG-16	DRYWALL MUD		
DG-17	DRYWALL		
DG-18	ROOF INSULATION 2"		
DG-19	VINYL FLOORING		
DG-20	VINYL FLOORING		
DG-21	TEXTURED PAINT		

Method of Shipment:		Sample Condition Upon Receipt:	
Relinquished by:	Date/Time:	Received by:	Date/Time
Relinquished by:	Date/Time:	Received by:	Date/Time

Controlled Document - COC-05 Asbestos R15 4/23/2021

☐ AGREE TO ELECTRONIC SIGNATURE (By checking, I consent to signing this Chain of Custody document by electronic signature.)

EMSL Analytical, Inc.'s Laboratory Terms and Conditions are incorporated into this Chain of Custody by reference in their entirety. Submission of samples to EMSL Analytical, Inc. constitutes acceptance and acknowledgment of all terms and conditions by Customer.

Page 2 of 2

APPENDIX C

PHOTO LOG



View of the Dispatch Garage facing north.	**1**



View of interior of the Dispatch Garage.	**2**

Photograph Log Woodward Resource Center Dispatch Garage Woodward, Iowa	**Atlas Technical Consultants, LLC** 4503 East 50th Street, Suite 800, Des Moines, IA 50317 (515) 981-4528 Project No. 204BS06223


APPENDIX D

SAMPLE LOCATION SKETCH

KEYNOTES	
KEY	NOTE


DURING THE 9/25/2023 SITE VISIT, THIS WAS NORTH

N

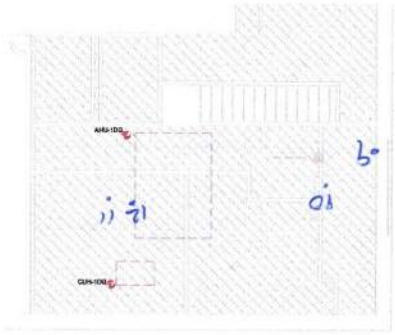


PLAN NORTH

② MEZZANINE LEVEL - POWER DEMOLITION PLAN

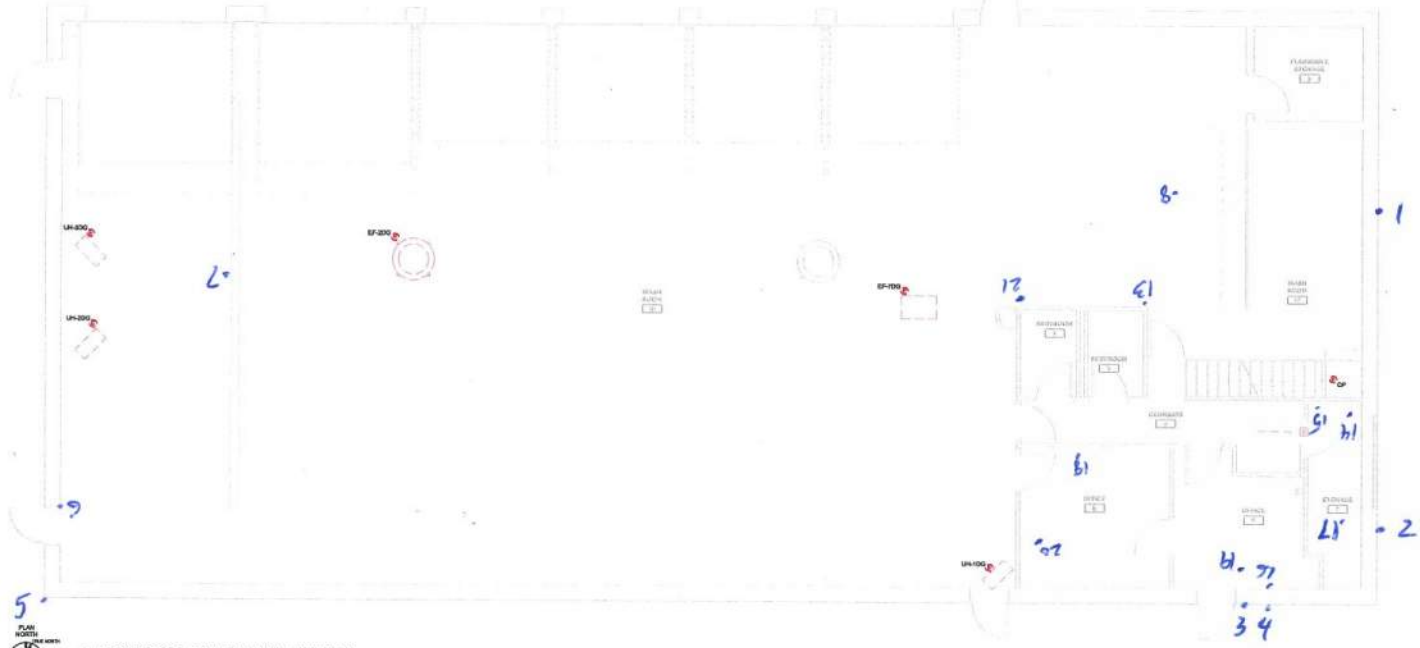

PLAN NORTH

① FIRST FLOOR - POWER DEMOLITION PLAN

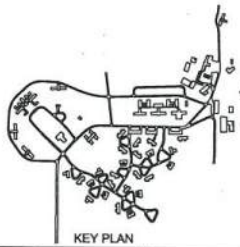

KEY PLAN

SHIVEHATTERY
ARCHITECTURE + ENGINEERING

WRC Decentralization Phase 2 (#9279.20)

Iowa Department of Administrative Services
1251 334th St, Woodward, IA 50276

DRAWN BY	AJD
APPROVED BY	AJB
ISSUED FOR	PR-001 SPR 122 REVIEW SET
ISSUE DATE	2024-07-01
PROJECT NUMBER	21422000
FIELD BOOK	

FIRST FLOOR AND MEZZANINE LEVEL POWER DEMOLITION PLAN

15-ED201