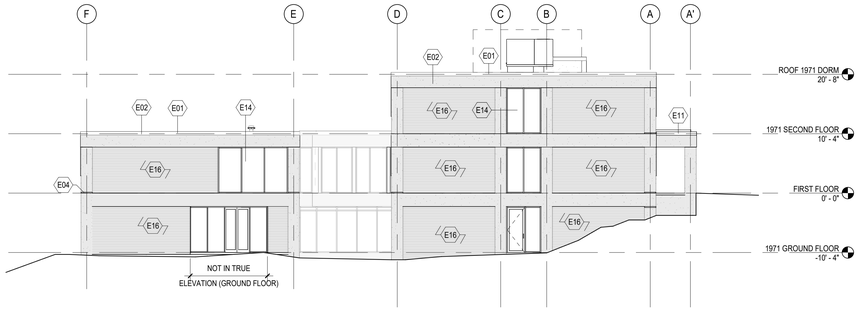

5 SOUTH ELEVATION
3/32" = 1'-0"

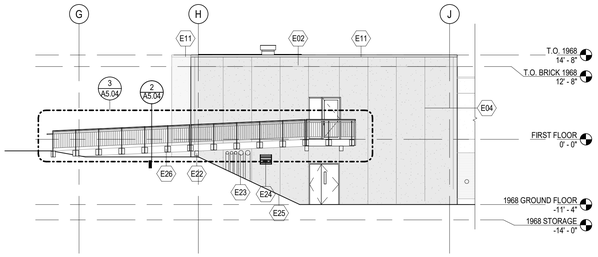

4 PARTIAL NORTH ELEVATION - 1
3/32" = 1'-0"

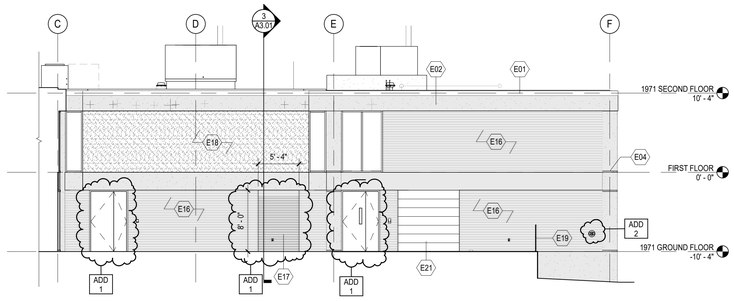

3 PARTIAL NORTH ELEVATION - 2
1/8" = 1'-0"

Panels Highlighted in red are included in this scope

Panels only on this elevation have been removed.

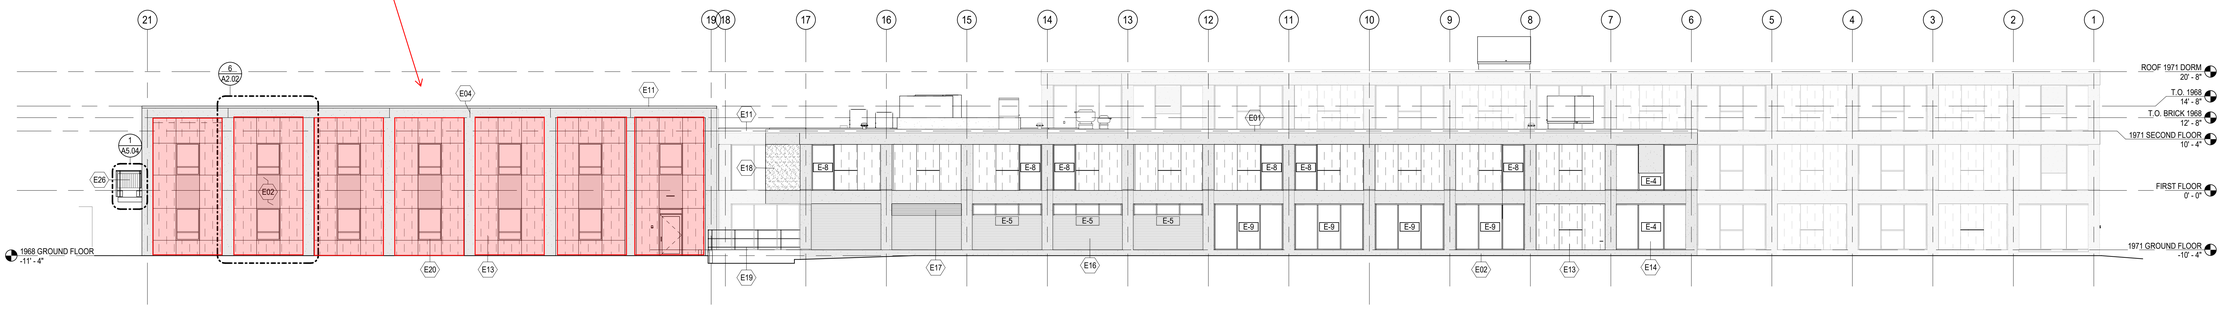

2 WEST ELEVATION
3/32" = 1'-0"

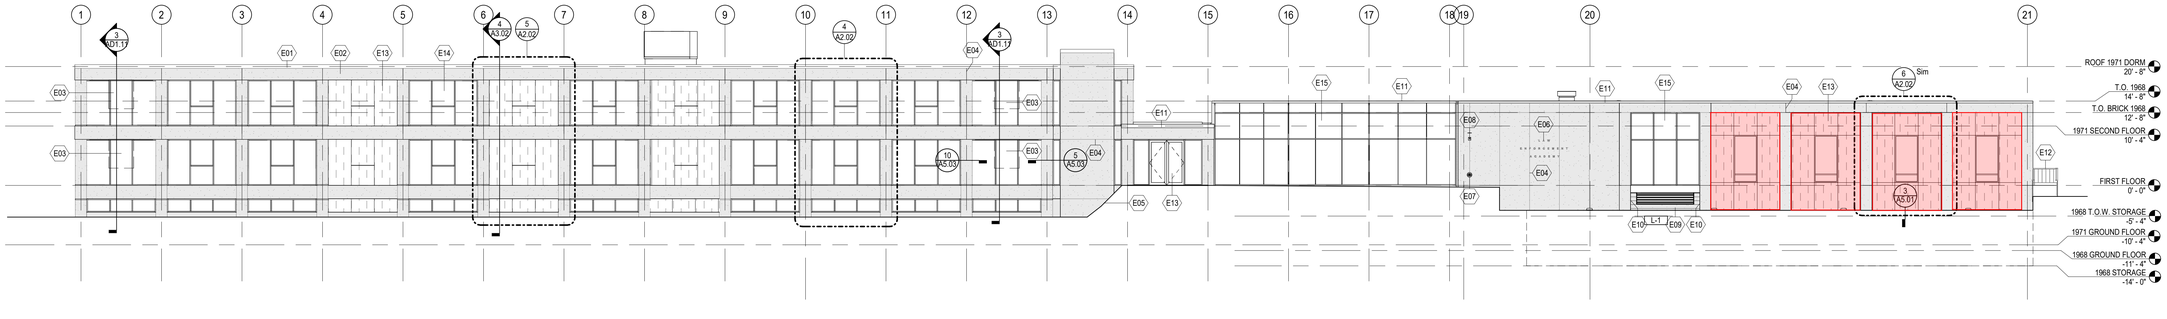

1 EAST ELEVATION
3/32" = 1'-0"

SHEET RESPONSIBILITY:INITIALII 5/21/2019 2:38:16 PM W:\Des Moines Projects\2018\18114_IJEA_Office_Dorm_Bldg_Reno\Draw\Modeling\18114_IJEA_R19_Construction.rvt

INVISION
PLANNING | ARCHITECTURE | INTERIORS

303 Watson Powell Jr. Way
Suite 200
Des Moines, Iowa 50309
515.633.2941
515.633.2942 Fax
www.invisionarch.com

CONSULTANT:

MEP ENGINEER
IMEG CORP.

STRUCTURAL ENGINEER
SAUL ENGINEERING

CIVIL ENGINEER
BISHOP ENGINEERING

CONSTRUCTION
DCI GROUP

HOME PAGE

REVISIONS:

Description	Date	No.
ADD 1	4/17/2019	1
ADD 2	4/25/2019	2

OWNER SIGN-OFF:
DATE NAME

IOWA DEPARTMENT OF ADMINISTRATIVE SERVICES

ILEA OFFICE AND DORM BUILDING RENOVATION

BLDG. 4640 - BURMA ROAD, 7105 NW 70TH AVE.
JOHNSTON, IA 50131

PROJECT NO:
18114

DATE:
05.20.2019

SHEET SET:
PHASE 2 - CONSTRUCTION DOCUMENTS

SHEET NAME:
EXTERIOR ELEVATIONS

SHEET:
A2.01

Copyright © 2018